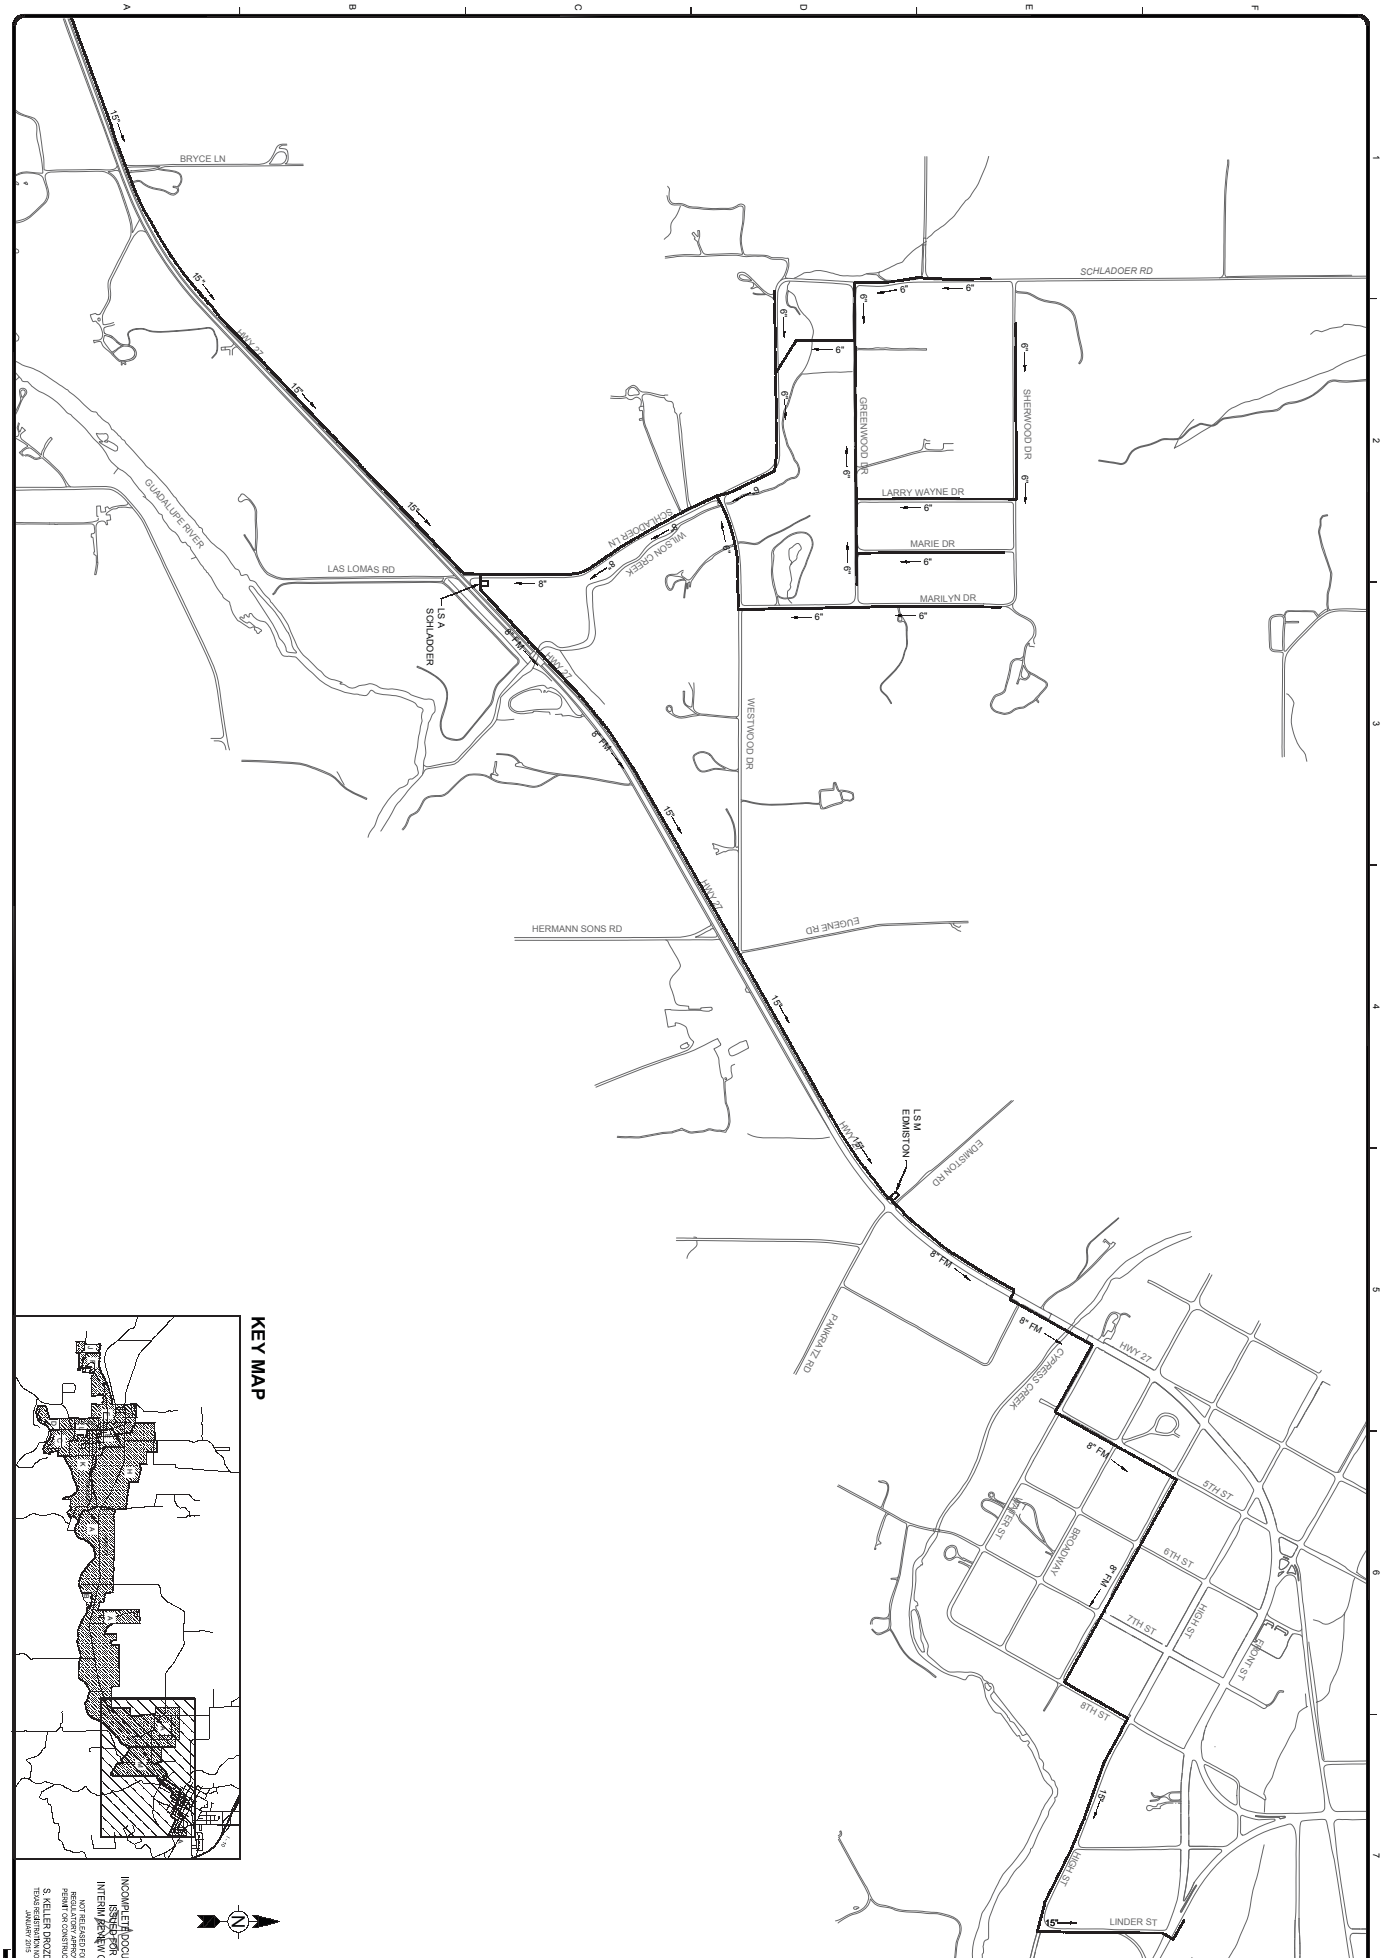

KEY MAP

INCOMPLETE DOCUMENT
ISSUED FOR
INTERIM REVIEW ONLY

NOT RELEASED FOR
REGULATORY APPROVAL,
PERMIT OR CONSTRUCTION

S. KELLER DROZDICK
TEXAS REGISTERED ENGINEERING NO. 99485
JANUARY 2015

Project No.	09310-12002
Designed By:	SKD
Drawn By:	BLE
Checked By:	

G-0020
OF

KERR COUNTY, TEXAS

CENTER POINT WASTEWATER
COLLECTION SYSTEM

SYSTEM MAP I

MARK	DATE	DESCRIPTION	BY

THE STATE OF TEXAS
KERR COUNTY

TETRA TECH
Texas Registration No. F-3924 www.tetratech.com
700 N. SAINT MARYS STREET, SUITE 300
SAN ANTONIO, TX 78205
PHONE: 210.299-7900 FAX: 210.226-8497

Bar Measures 1 Inch

Copyright: Tetra Tech

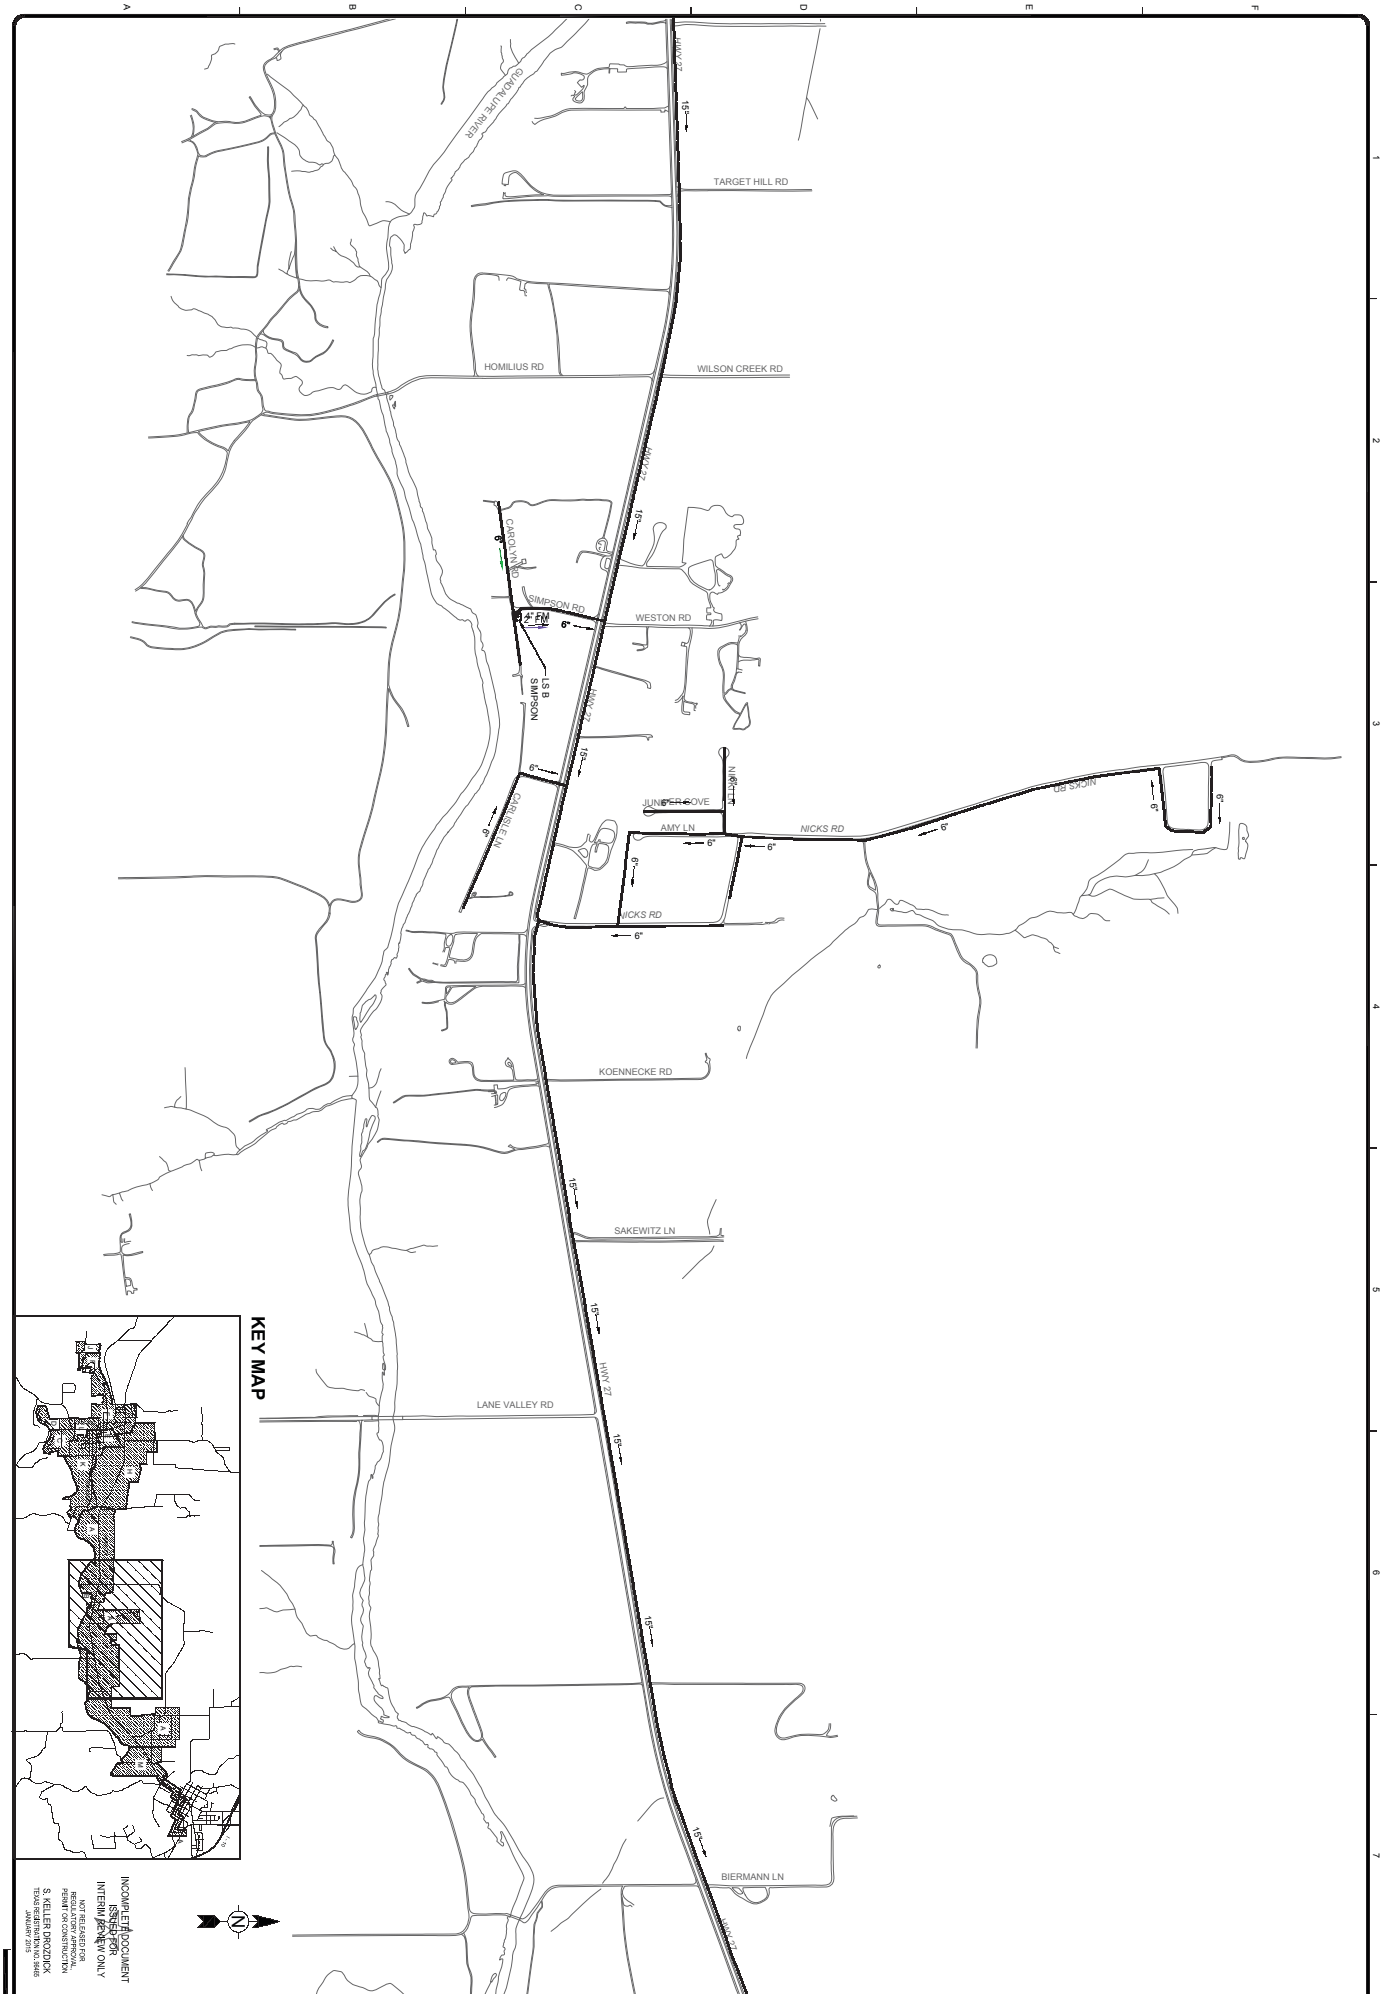

KEY MAP

INCOMPLETE DOCUMENT
ISSUED FOR
INTERIM REVIEW ONLY
NOT RELEASED FOR
REGULATORY APPROVAL,
PERMIT OR CONSTRUCTION

S. KELLER DROZDICK
TEXAS REGISTERED ENGINEERING 39405
JANUARY 2015

KERR COUNTY, TEXAS

CENTER POINT WASTEWATER
COLLECTION SYSTEM

SYSTEM MAP II

MARK	DATE	DESCRIPTION	BY

Project No. 09310-12002
Designed By: SKD
Drawn By:
Checked By: BLE

G-0021
OF

Bar Measures 1 inch

Copyright: Tetra Tech

TETRA TECH
Texas Registration No. F-3924 www.tetratech.com
700 N. SAINT MARYS STREET, SUITE 300
SAN ANTONIO, TX 78205
PHONE: 210.299-7900 FAX: 210.226-8497

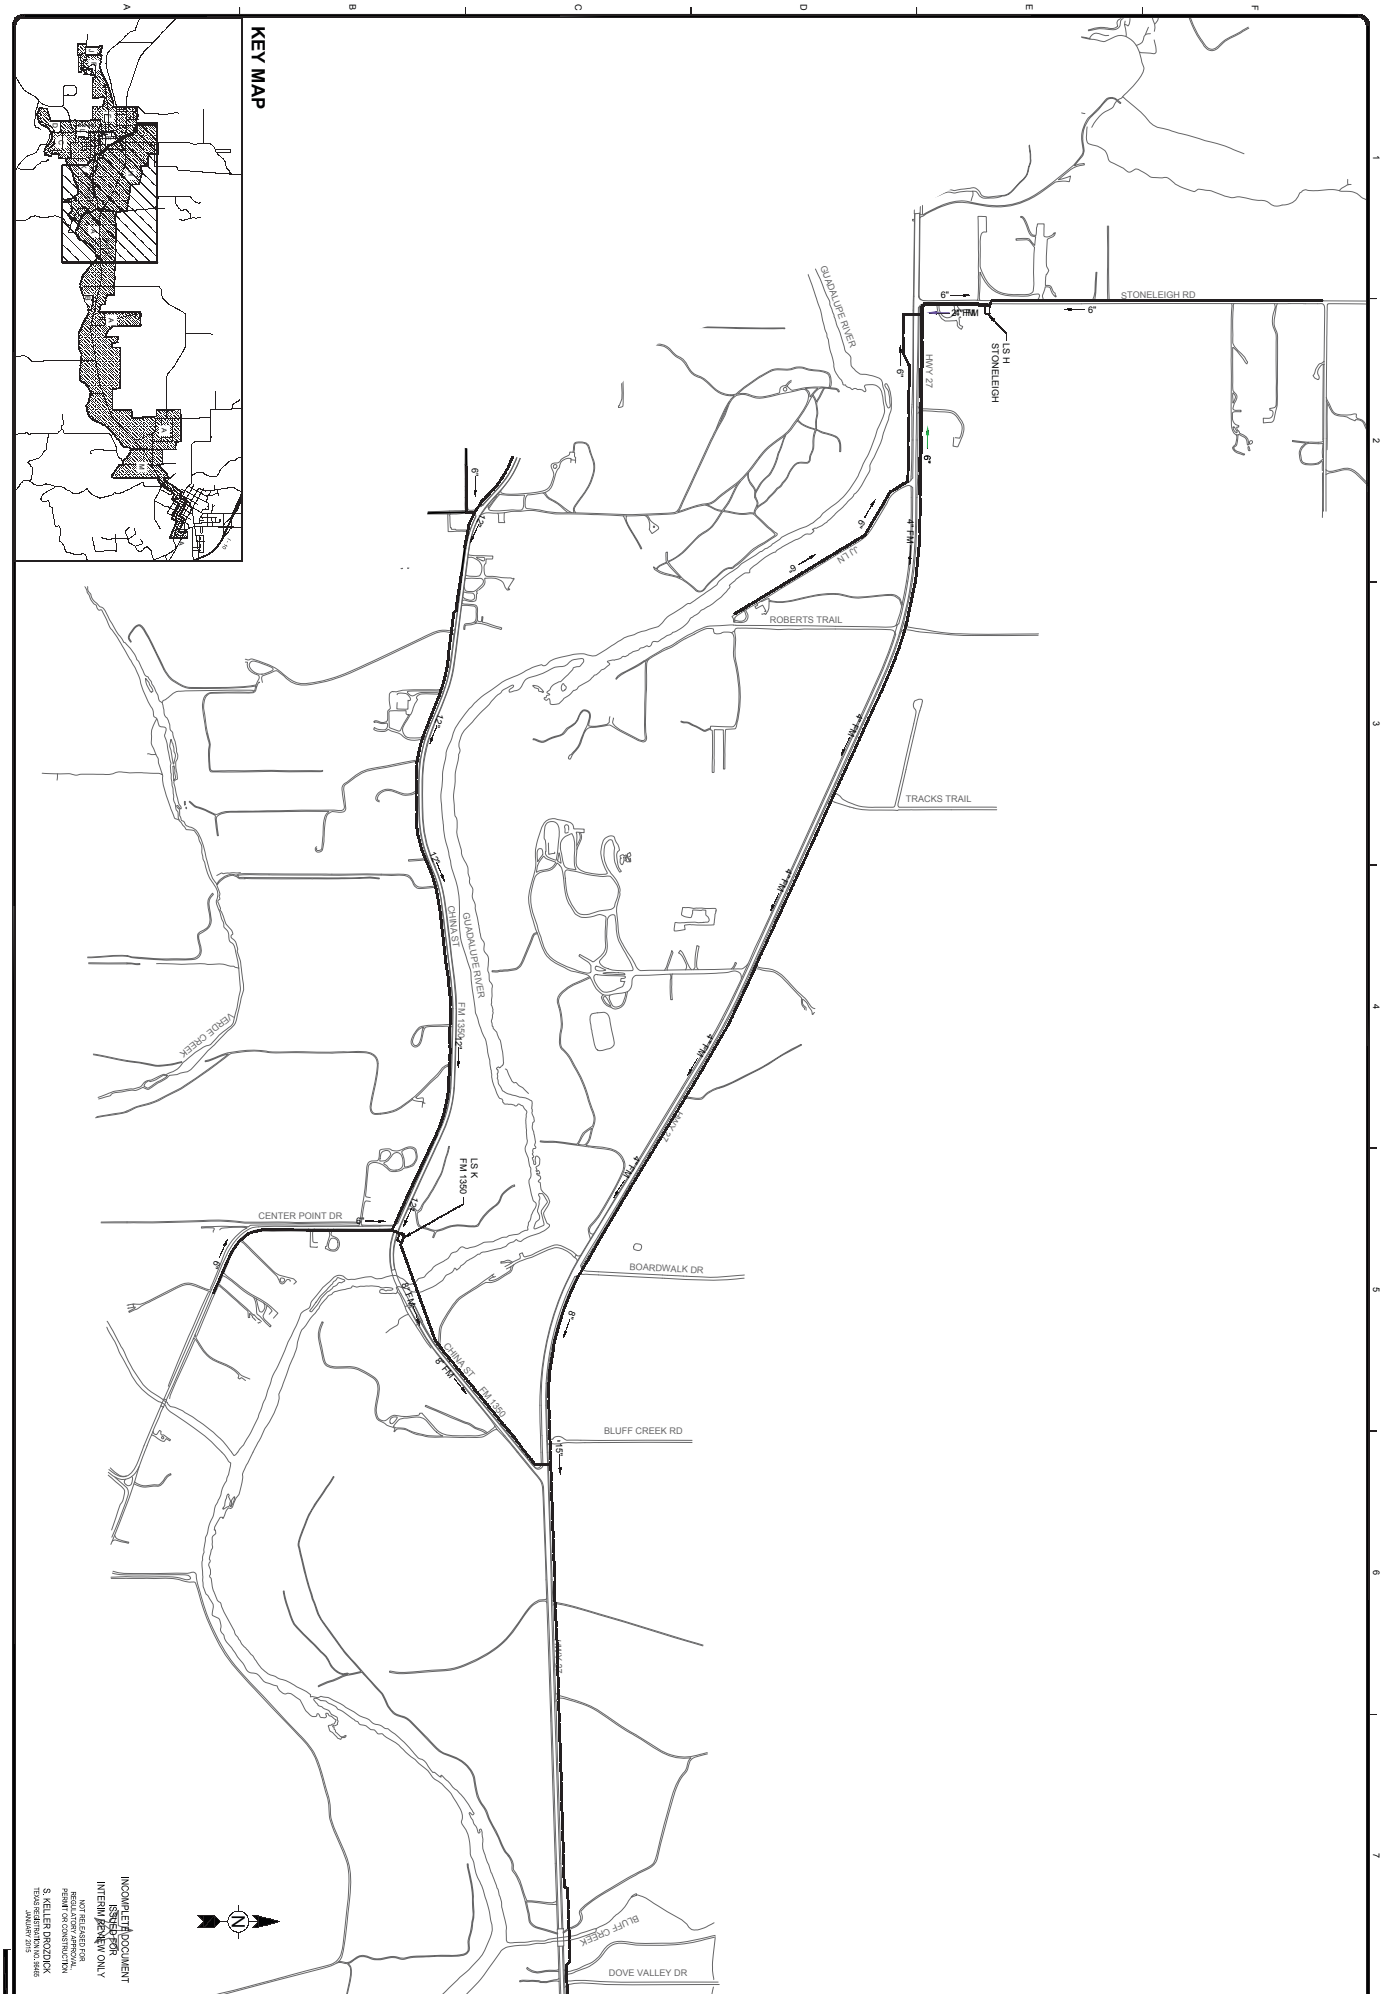

INCOMPLETE DOCUMENT
ISSUED FOR
INTERIM REVIEW ONLY

NOT RELEASED FOR
REGULATORY APPROVAL
PERMIT OR CONSTRUCTION

S. KELLER DROZDICK
TEXAS REGISTERED ENGINEERING NO. 99405
JANUARY 2015

Project No.	09310-12002
Designed By:	SKD
Drawn By:	
Checked By:	BLE

G-0022
OF

KERR COUNTY, TEXAS

CENTER POINT WASTEWATER
COLLECTION SYSTEM

G-0022

MARK	DATE	DESCRIPTION	BY

THE STATE OF TEXAS
KERR COUNTY

TETRA TECH

Texas Registration No. F-3924 www.tetratech.com

700 N. SAINT MARYS STREET, SUITE 300
SAN ANTONIO, TX 78205
PHONE: 210.299-7900 FAX: 210.226-8497

Bar Measures 1 Inch

Copyright: Tetra Tech

KEY MAP

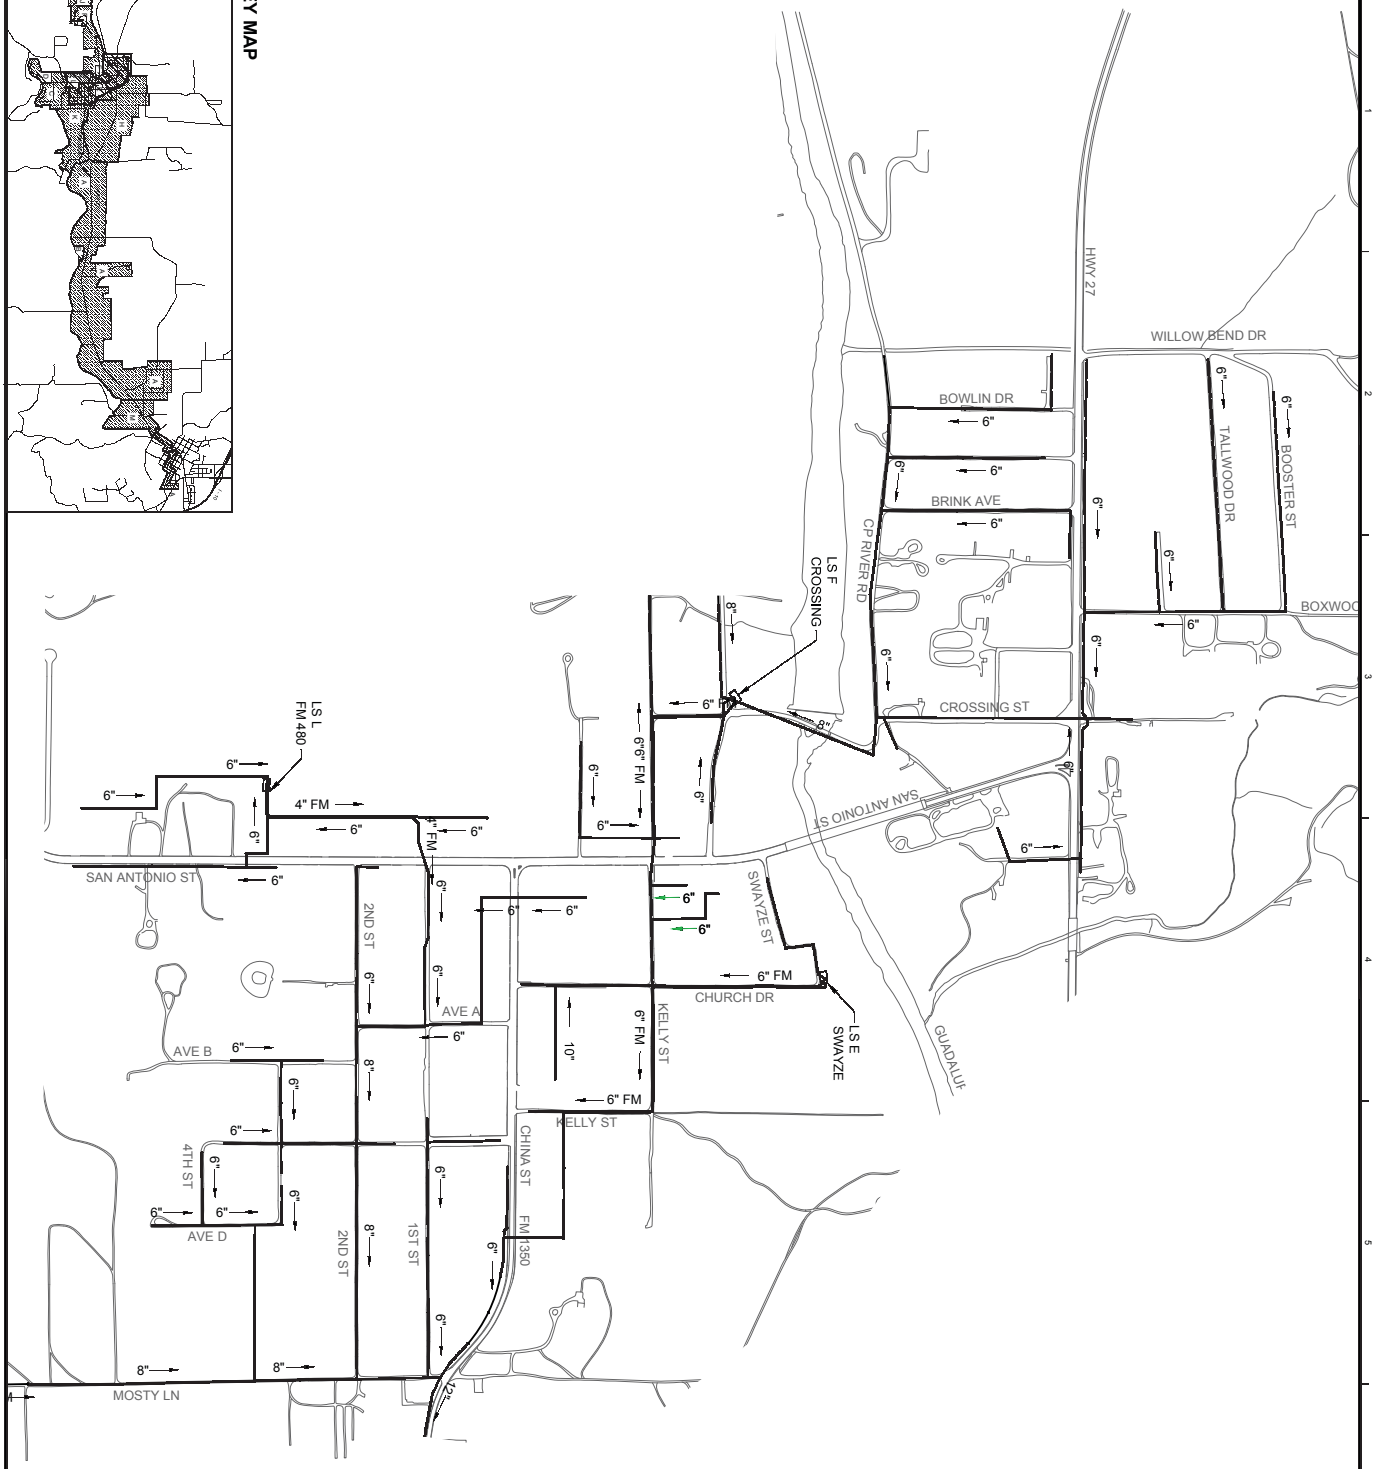

INCOMPLETE DOCUMENT
ISSUED FOR
INTERIM REVIEW ONLY

NOT RELEASED FOR
REGULATORY APPROVAL
PERMIT OR CONSTRUCTION

S. KELLER DROZDICK
TEXAS REGISTERED ENGINEERING NO. 94645
JANUARY 2015

Project No.	09310-12002
Designed By:	SKD
Drawn By:	
Checked By:	BLE

G-0023
OF

KERR COUNTY, TEXAS

CENTER POINT WASTEWATER
COLLECTION SYSTEM

SYSTEM MAP IV

MARK	DATE	DESCRIPTION	BY

THE STATE OF TEXAS
KERR COUNTY

TETRA TECH
Texas Registration No. F-3924 www.tetratech.com
700 N. SAINT MARYS STREET, SUITE 300
SAN ANTONIO, TX 78205
PHONE: 210.299-7900 FAX: 210.226-8497

Bar Measures 1 Inch

Copyright: Tetra Tech

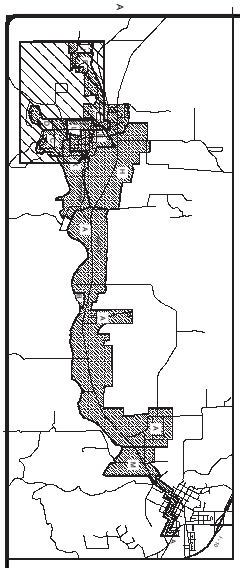

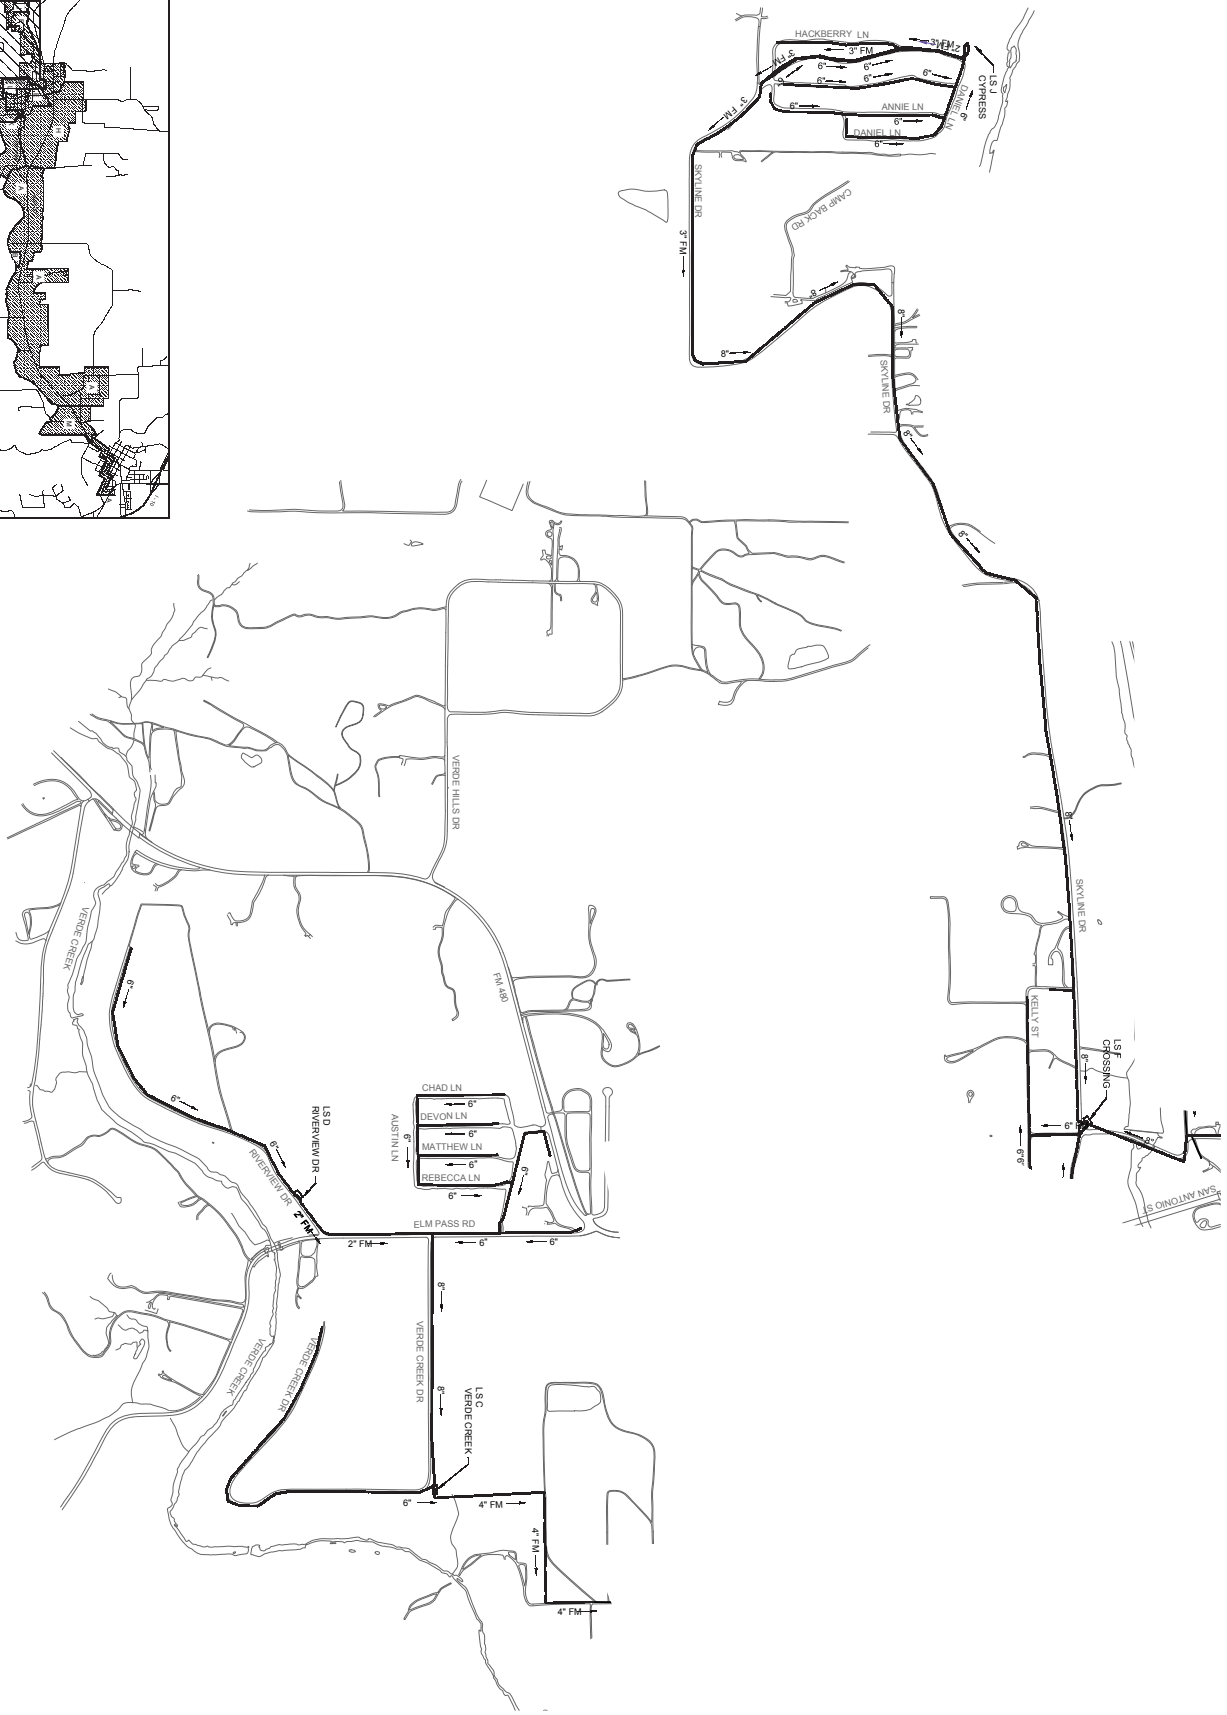

INCOMPLETE DOCUMENT
ISSUED FOR
INTERIM REVIEW ONLY

NOT RELEASED FOR
REGULATORY APPROVAL
PERMIT OR CONSTRUCTION

S. KELLER DROZDICK
TEXAS REGISTERED ENGINEER 94645
JANUARY 2015

G-0024

Project No.	09310-12002
Designed By:	SKD
Drawn By:	
Checked By:	BLE

KERR COUNTY, TEXAS

CENTER POINT WASTEWATER
COLLECTION SYSTEM

SYSTEM MAP V

MARK	DATE	DESCRIPTION	BY

THE STATE OF TEXAS
KERR COUNTY

TETRA TECH
Texas Registration No. F-3924 www.tetratech.com
700 N. SAINT MARYS STREET, SUITE 300
SAN ANTONIO, TX 78205
PHONE: 210.299-7900 FAX: 210.226-8497

Bar Measures 1 Inch

Copyright: Tetra Tech